Elevation and Cross Section of Framing of House over U.S. S. Constitution Navy Yard Portsmouth N.H. Mar. 1883.
Scale 1 inch = 1 foot.

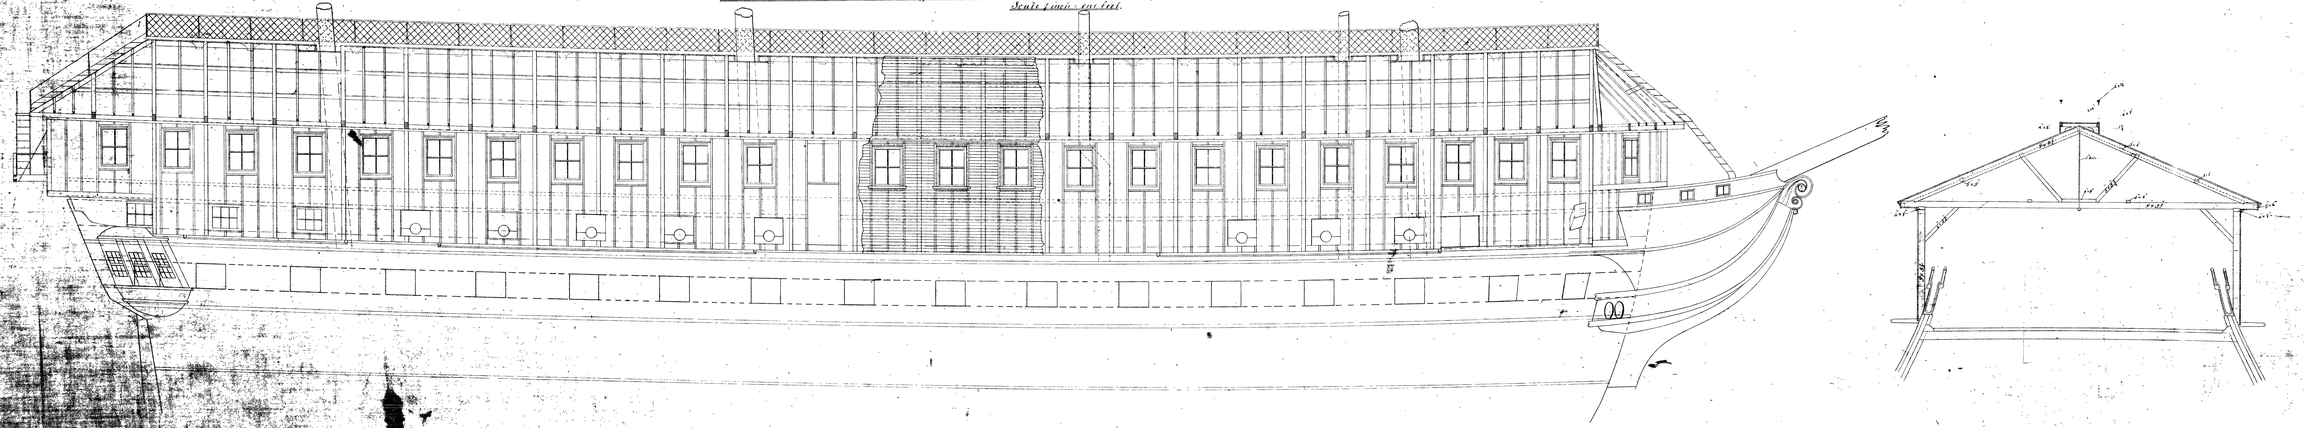

Plan of Framing of House over U.S.S. Constitution. Navy Yard Portsmouth N.H. May 1833

Scale ½ inch = one foot

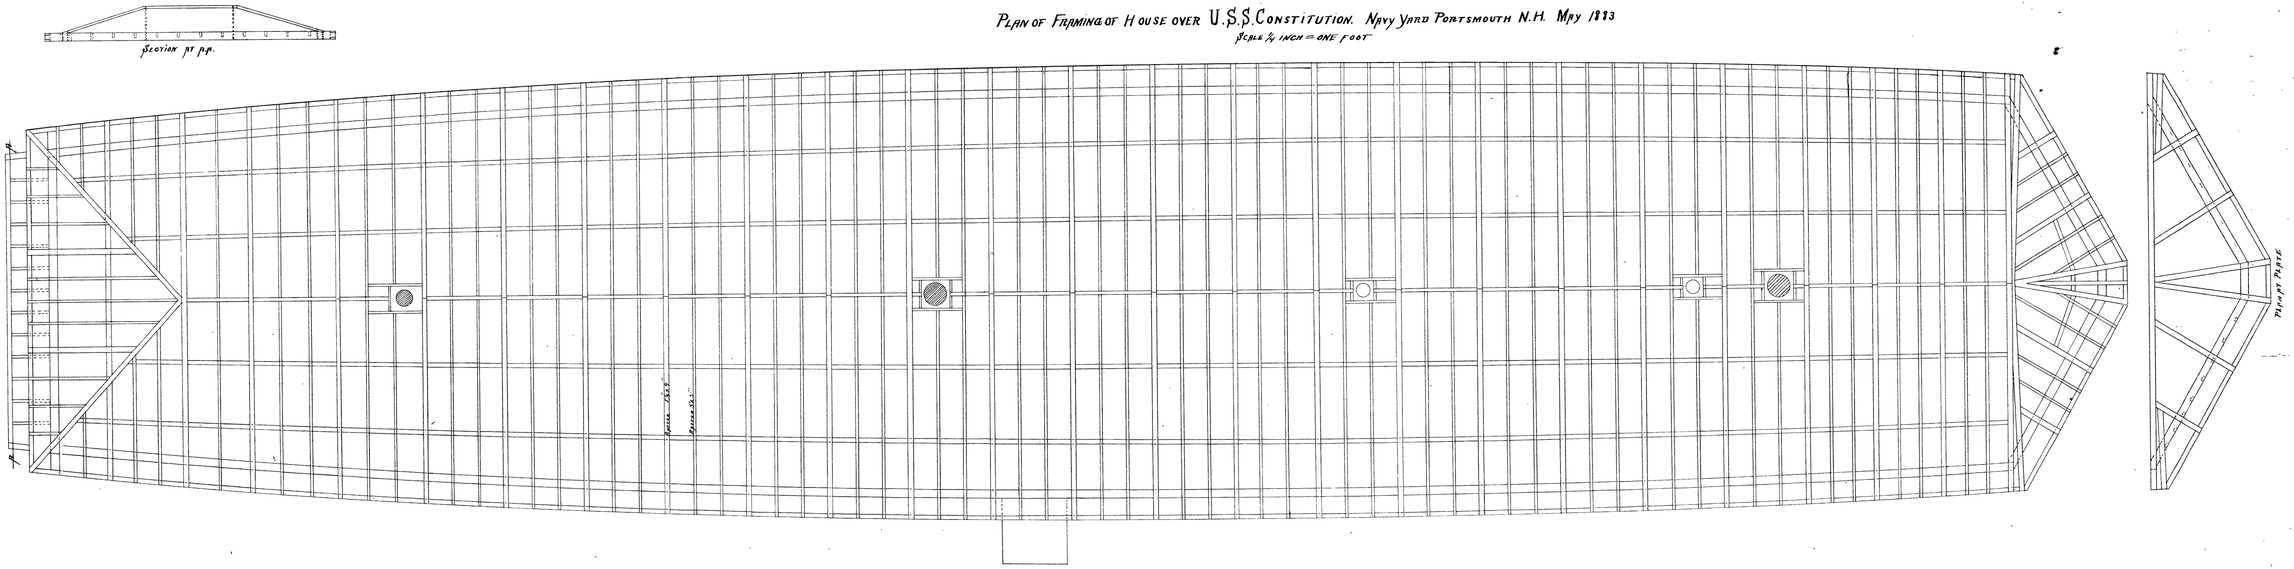

U. S. S. Constitution

Navy Yard Portsmouth N.H. Jan. 1883

Scale 1 inch = one foot.

Naval Constructor U.S.N.

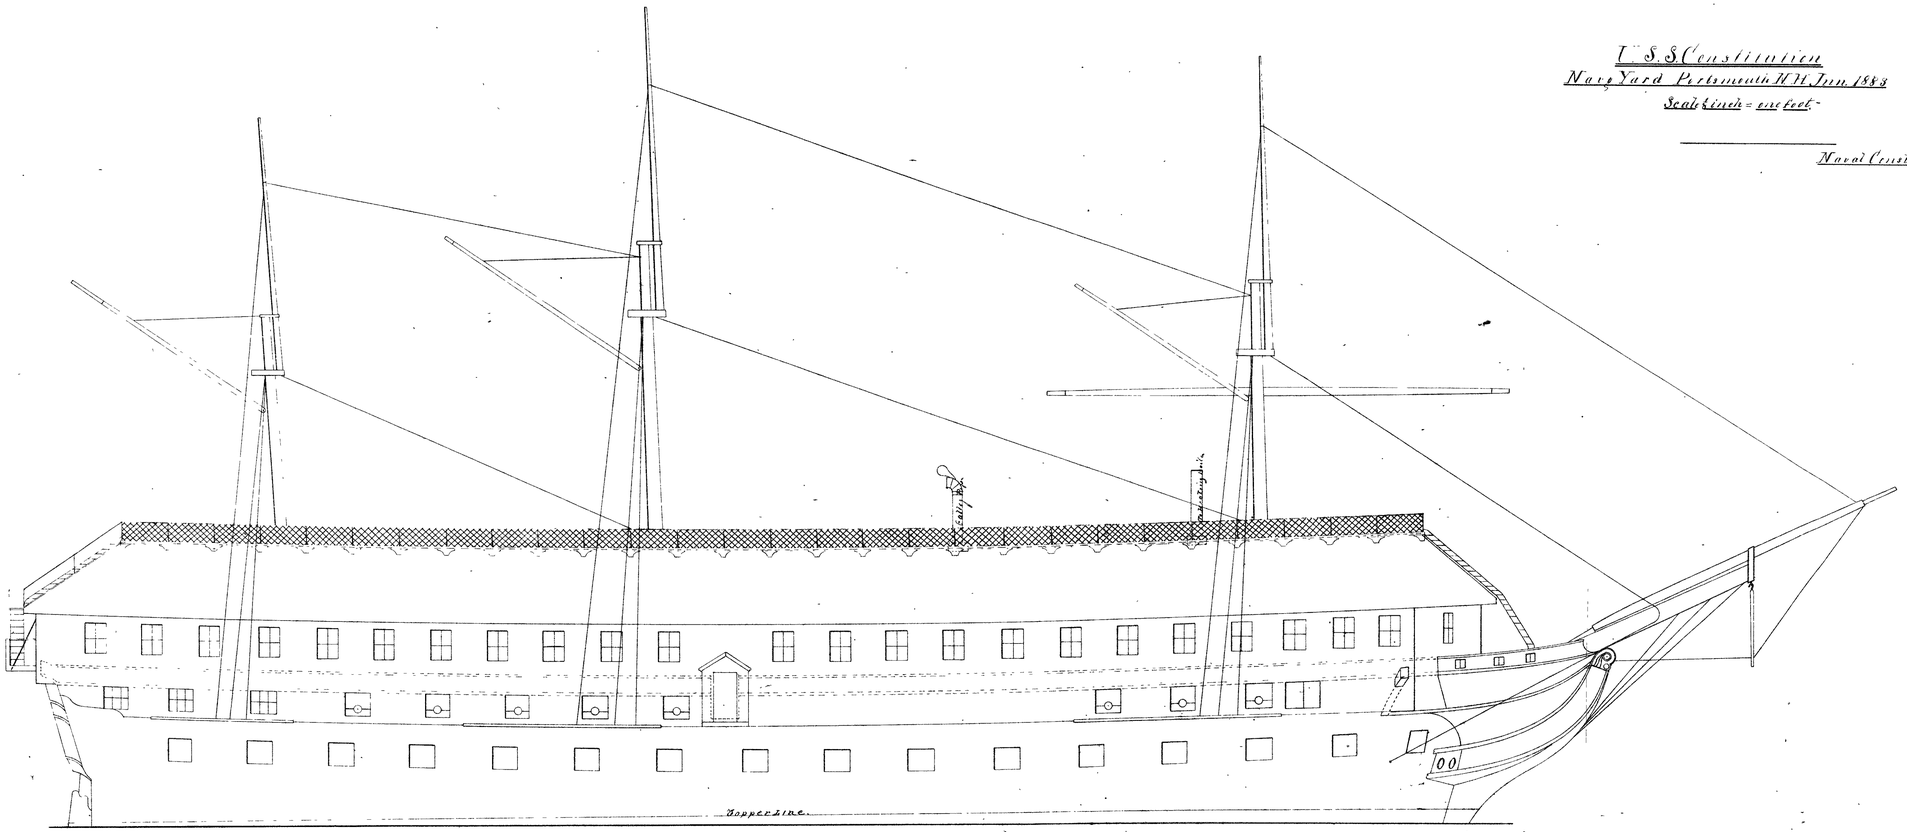

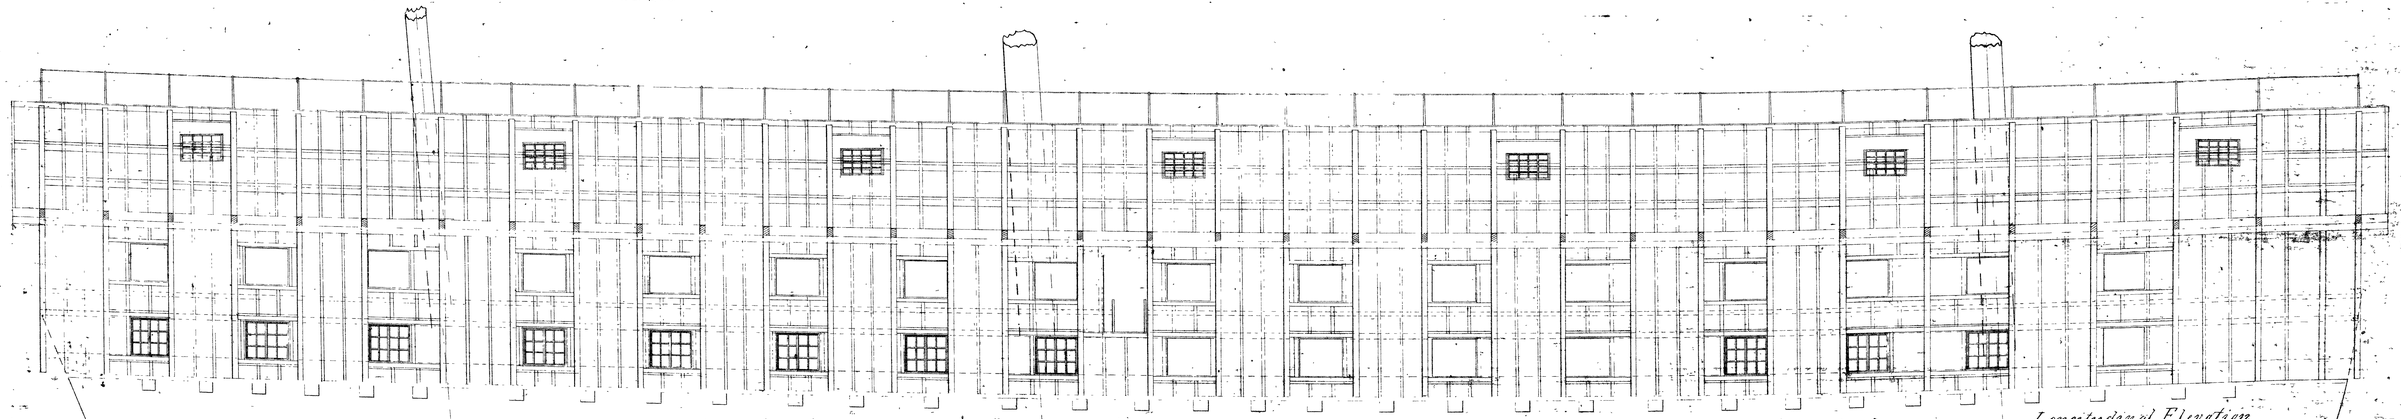

Scale 1 ft = 1 inch.

Longitudinal Elevation
shewing outside of proposed House for
U S S Constellation
Navy Yard Portsmouth NH Oct 17, 1852.

Naval Constructor
U.S.N.