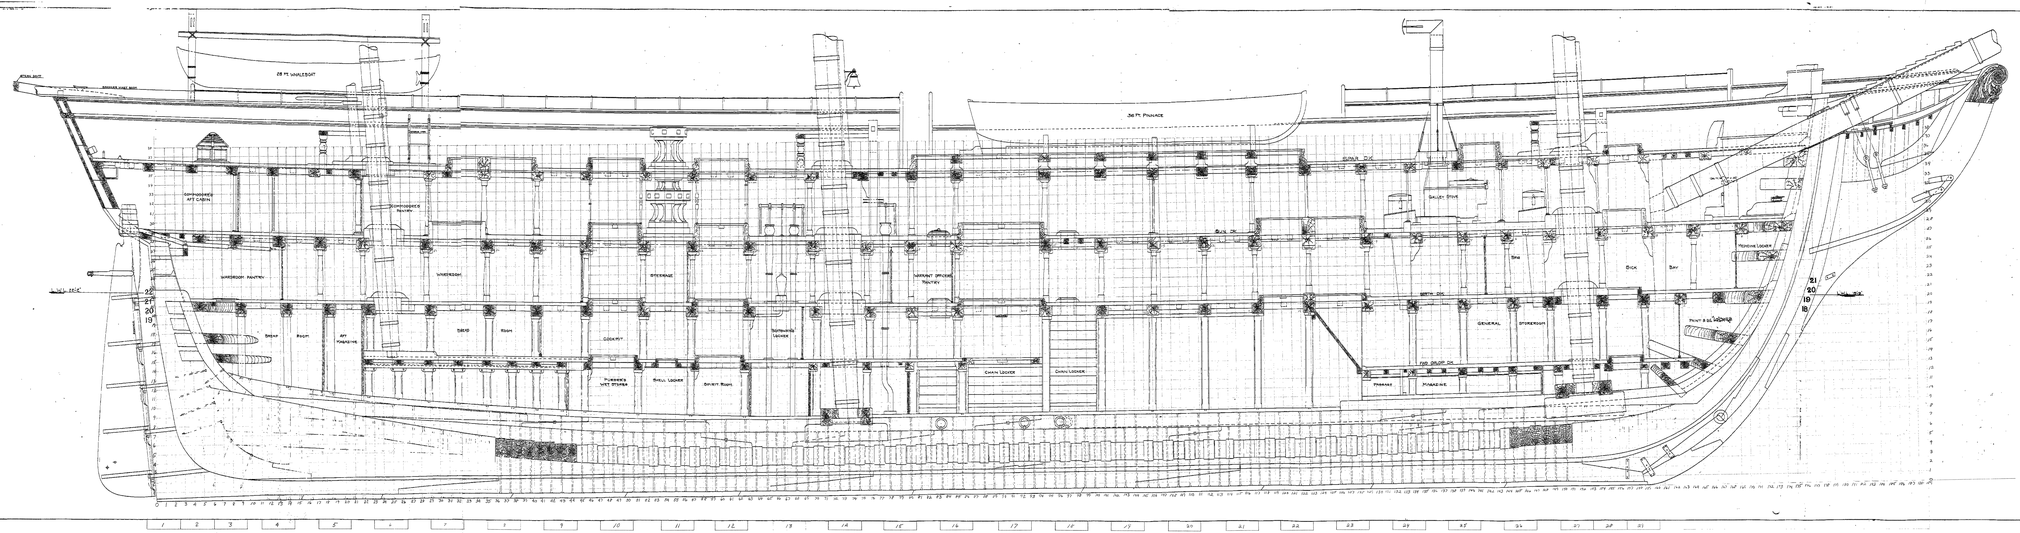

REFERENCE PLANS

SPAR DEK SEN. OVERS	BOSTON No.24412-CARN.
BLOW	BOSTON No.24413-CARN.
SPRIT	BOSTON No.24414-CARN.
SPLICE	BOSTON No.25729-CARN.26477
HOLD	BOSTON No.25730-CARN.26910
HOLD DECK FRAMING	BOSTON No.25731-CARN.26911
BLW	BOSTON No.25494-CARN.25722
BEPTH	BOSTON No.8258-CARN.25487
BEPTH	BOSTON No.25495-CARN.25494
HEIGHT BETTON.	BOSTON No.8400-CARN.
NORELIN FRIGATE 1797 PLAN	BOSTON No.24473-CARN.25370

RESTORATION 1927-1931

U.S. FRIGATE CONSTITUTION

INBOARD PROFILE

TAKEN FROM WORK

NAVY YARD BOSTON

SCALE 1/8

DRAWN BY G.E.S.B.&C.E.B. SUPERVISOR [illegible]

TRACED BY G.E.S. SHIP DRAFTSMAN C.E.B.

APPROVED OCT. 1931 [illegible]

C.D.R. No. 185 578

No. 27772 A

CONSTITUTION

FRIGATE CONSTITUTION — NAVY YARD BOSTON